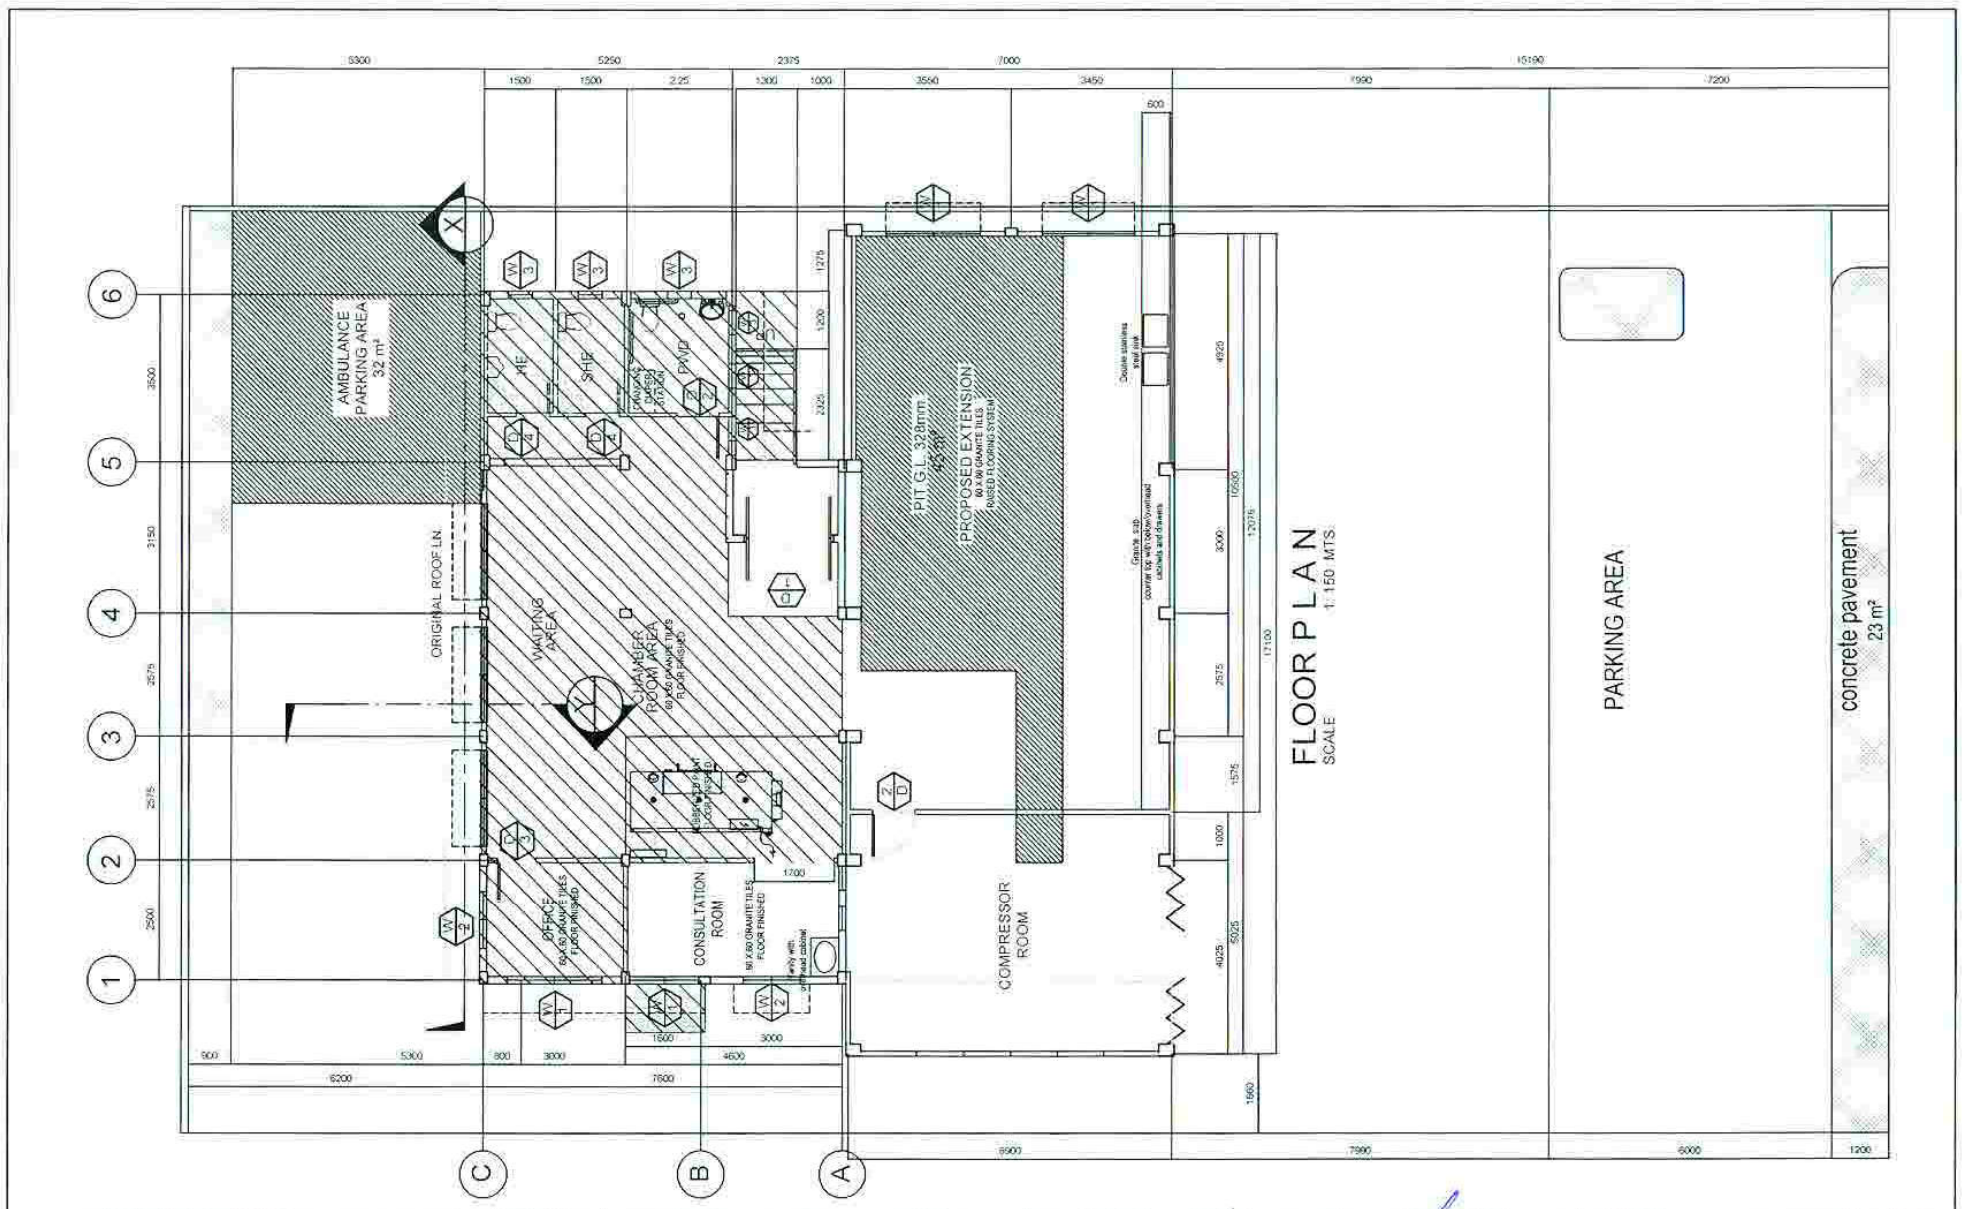

Republic of the Philippines DEPARTMENT OF HEALTH SOUTHERN PHILIPPINES MEDICAL CENTER J.P. Laurel Avenue, Bajada Davao City	PREPARED BY: ENGR. BRIGIDA P. BUYCO, SPMC- ENGINEER III. PRC REG. No. 0019760 Validity Feb. 15, 2019; PTR No. 745-89-79-B Date Nov. 21, 1980; Place DAVAO CITY TIN No. 186-721-063	RA 9266 SECTION 33	ENGINEER: PTR No. Validity; Place DAVAO CITY TIN No. Date:	PROJECT TITLE: PROPOSED HOUSING FOR HYPERBARIC CHAMBER EXTENSION. LOCATION: SOUTHERN PHILIPPINES MEDICAL CENTER COMPOUND, J.P. LAUREL AVENUE, BAJADA, DAVAO CITY	SHEET CONTENT	CHECKED BY: HENRY Q. TANCIO, SPMC- ENGINEER IV. PRC REG. No. 0078235 Validity Dec. 25, 2021; PTR No. Date June 19, 1996; Place DAVAO CITY TIN No. 142-126-124	RECOMMENDING APPROVAL: LEOPOLDO J. VEGA, M.D., FPCS, FPATACSI, MEDICAL CENTER CHIEF II, SOUTHERN PHILIPPINES MEDICAL CENTER	APPROVED BY:	SHEET NO. A - 2; CADD BY: CHECKED BY: DATE: